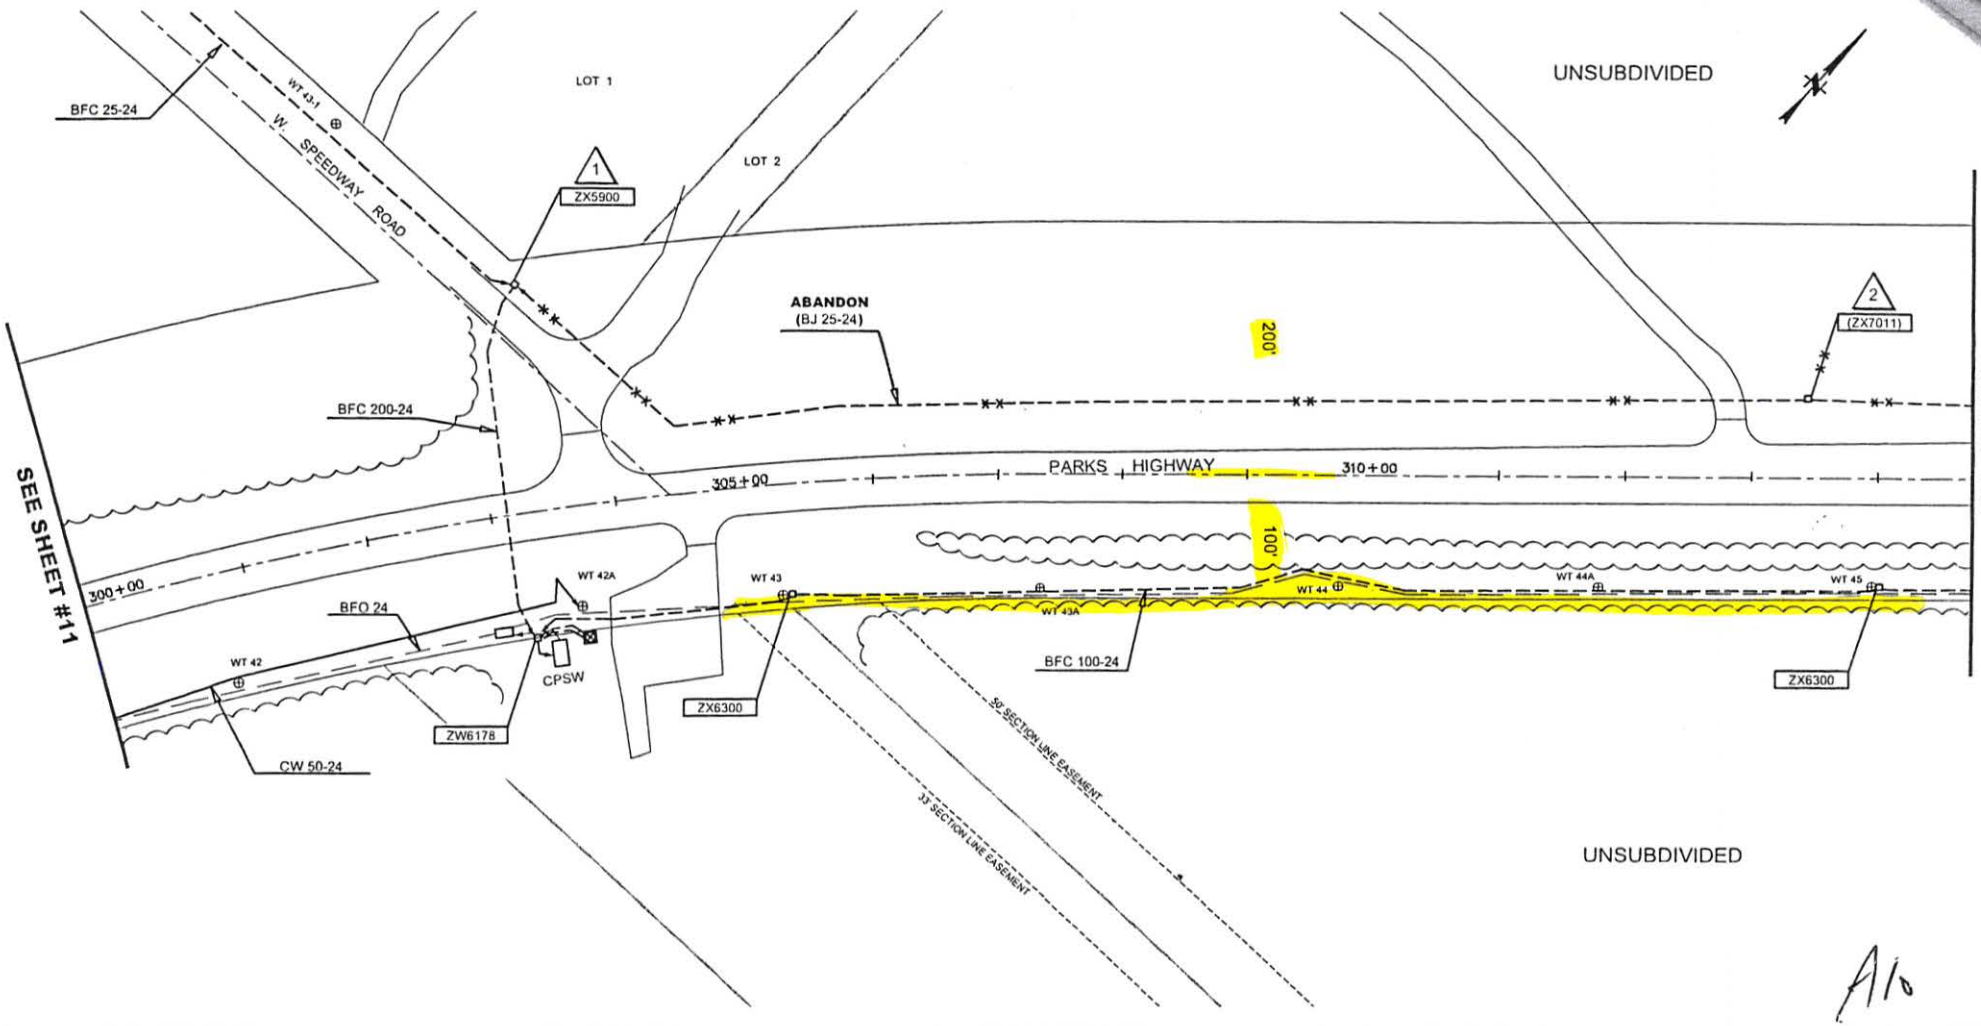

A10

CABLE	EST. FT.	ACT. FT.	WHC 3	XBA	XBD	XBFC 25	XPG 9
			25				
				1	1	1,080'	1

WORK ORDER: 495-11148		
ENG: R. BOUWENS		CLLI: CPSW
TWN: 20N	RNG: 5W	SEC: 13
GRID: NW 5816	MSB TAX MAP: WI 03	
DRAFTER: B. FISH		
DATE: 12/29/08		
FILE: 11148		
SHEET: 12 OF 40		

MTA
CALL ON YOUR COMPANY