(4-675 a)

Township No. 1 South Range No. 2 West of the Fairbanks Meridian, Alaska

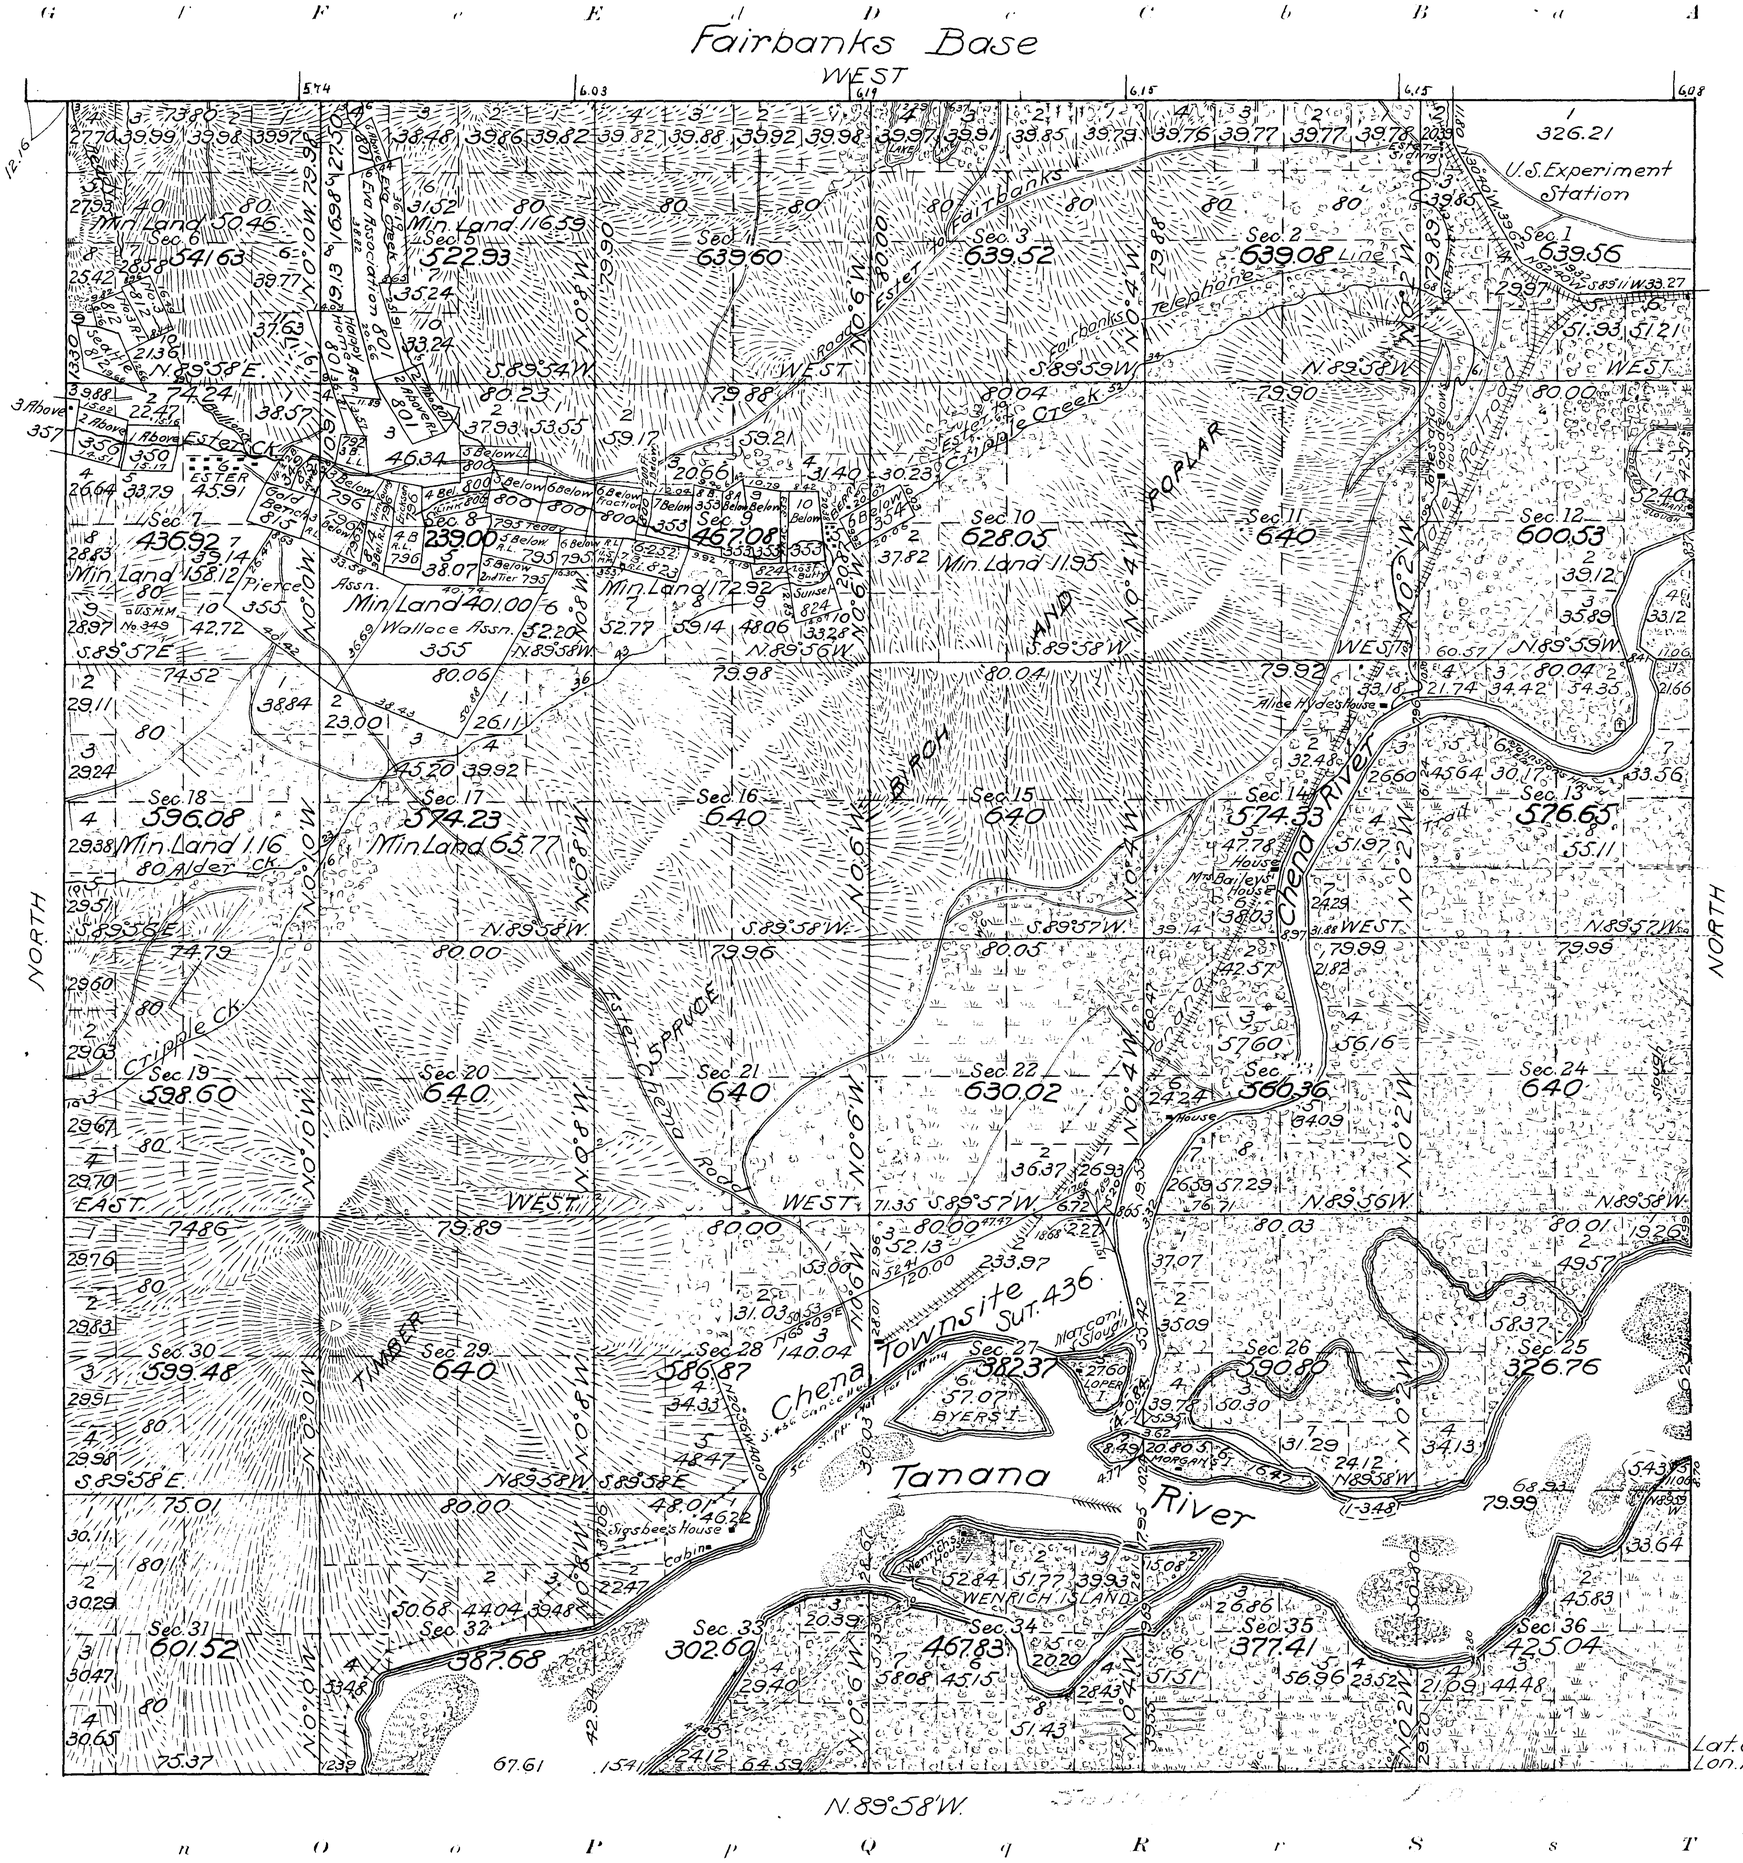

APPROVED MINERAL CLAIMS			
Sur. No.	Name Placer Claims	Areas	Remarks
349	Upper ½ of 2 Below Dy.	8.216	In Sec. 7
350	No. 1 Above Discy.	19.953	" " 7
353	No. 7 Below "	16.352	" " 9
353	No. 8 " "	17.736	" " 9
353	No. 8A " "	17.196	" " 9
353	No. 9 " "	19.543	" " 9
353	Fraction bet. 9 and 10	3.795	" " 9
353	No. 10 Below Discy.	19.981	" " 9
354	No. 6 " "	20.000	" Secs. 9 and 10
355	Pierce Association	130.813	" " 7, 8, 17 and 18
355	Wallace "	158.579	" " 8 and 17
356	No. 2 Above Discy.	19.998	" Sec. 7
357	No. 3 " "	19.760	" " 7 and Tp. W.
792	No. 3 Below, L.L. Est. Ck.	8.130	" " 8
795	Teddy	8.079	" " 8
795	No. 5 Below Bench R.L.	18.888	" " 8
795	No. 5 " " 2nd Tier	14.666	" " 8
795	No. 6 " " R.L.	15.961	" Secs. 8 and 9
796	No. 3 " Discy.	18.894	" Secs. 7 and 8
796	No. 3 " R.L. Bench	17.175	" " 7 " 8
796	No. 3A " " "	4.892	" Sec. 8
796	No. 4 " " "	12.048	" " 8
796	Jim Young Fraction	8.704	" " 8
796	Erickson "	9.397	" " 8
800	No. 4 Below Discy.	19.997	" " 8
800	No. 5 " "	19.995	" " 8
800	No. 5 " " L.L.	15.818	" " 8
800	No. 6 " "	19.916	" Secs. 8 and 9
800	No. 6 " Fraction	19.995	" " 8 " 9
800	Upper 200 ft. No. 7 Below.	3.723	" Sec. 9
801	No. 6 Above Discy.	11.045	" " 5
801	Eva Association	77.127	" " 5
801	Happy Home "	36.087	" Secs. 5, 6 and 8.
801	No. 2 Above Discy	8.527	" " 5 and 8.
801	No. 2 " Bench R.L.	19.950	" " 5 " 8.
806	Link Fraction	4.442	" Sec. 8
812	Seattle Bench	19.481	" Secs. 6 and 7
812	No. 3 on Ready Bullion Cr.	14.431	" Sec. 6
812	No. 3 R.L. " "	14.433	" " 6
814	No. 3 Below, 1st Tier, R.L.	9.489	" " 8
815	Lower ½ No. 2 Below	8.336	" Secs. 7 and 8.
815	Gold Bench	20.000	" Sec. 7
823	No. 7 Below R.L. Bench	18.029	" " 9
824	Lost Butty Group	4.648	" " 9
824	Sunset Claim	19.471	" " 9
	Total	993.696	Acres
	Area Sur. 357 in W. Tp.	15.730	"
	Net	977.966	"

Areas in Acres	
Public Land	19632.53
Indian Reservation	
Indian Allotments	
Mineral Claims	977.97
Water Surface	2170.75
Total Area	22781.25

Scale 40 Chains to an inch

Mean Magnetic Declination

Surveys Designated	By Whom Surveyed	Contract No.	Contract Date	Amount of Surveys Mls.	chs.	lks.	When Surveyed Begun	Completed
E.W. and N. Bdys.	W.N. Vance			15	73	80	Aug. 9, 1910.	Sept. 26, 1910.
E. and S. Bdys.	W.H. Thorn			7	75	37	June 26, 1911.	July 22, 1911.
Subdivisons	" " "			57	45	20	July 24, 1911.	Oct. 14, 1911.
Meanders	" " "			25	13	38	July 24, 1911.	Oct. 14, 1911.

The above map of Township No. 1 South Range No. 2 West of the Fairbanks Meridian Alaska is strictly conformable to the field notes of the survey thereof on file in this office, which have been examined and approved

U. S. Surveyor General's Office,
Juneau, Alaska, June 7, 1913.

W. L. Distin
Surveyor General.

Topography and Calculations M.G.