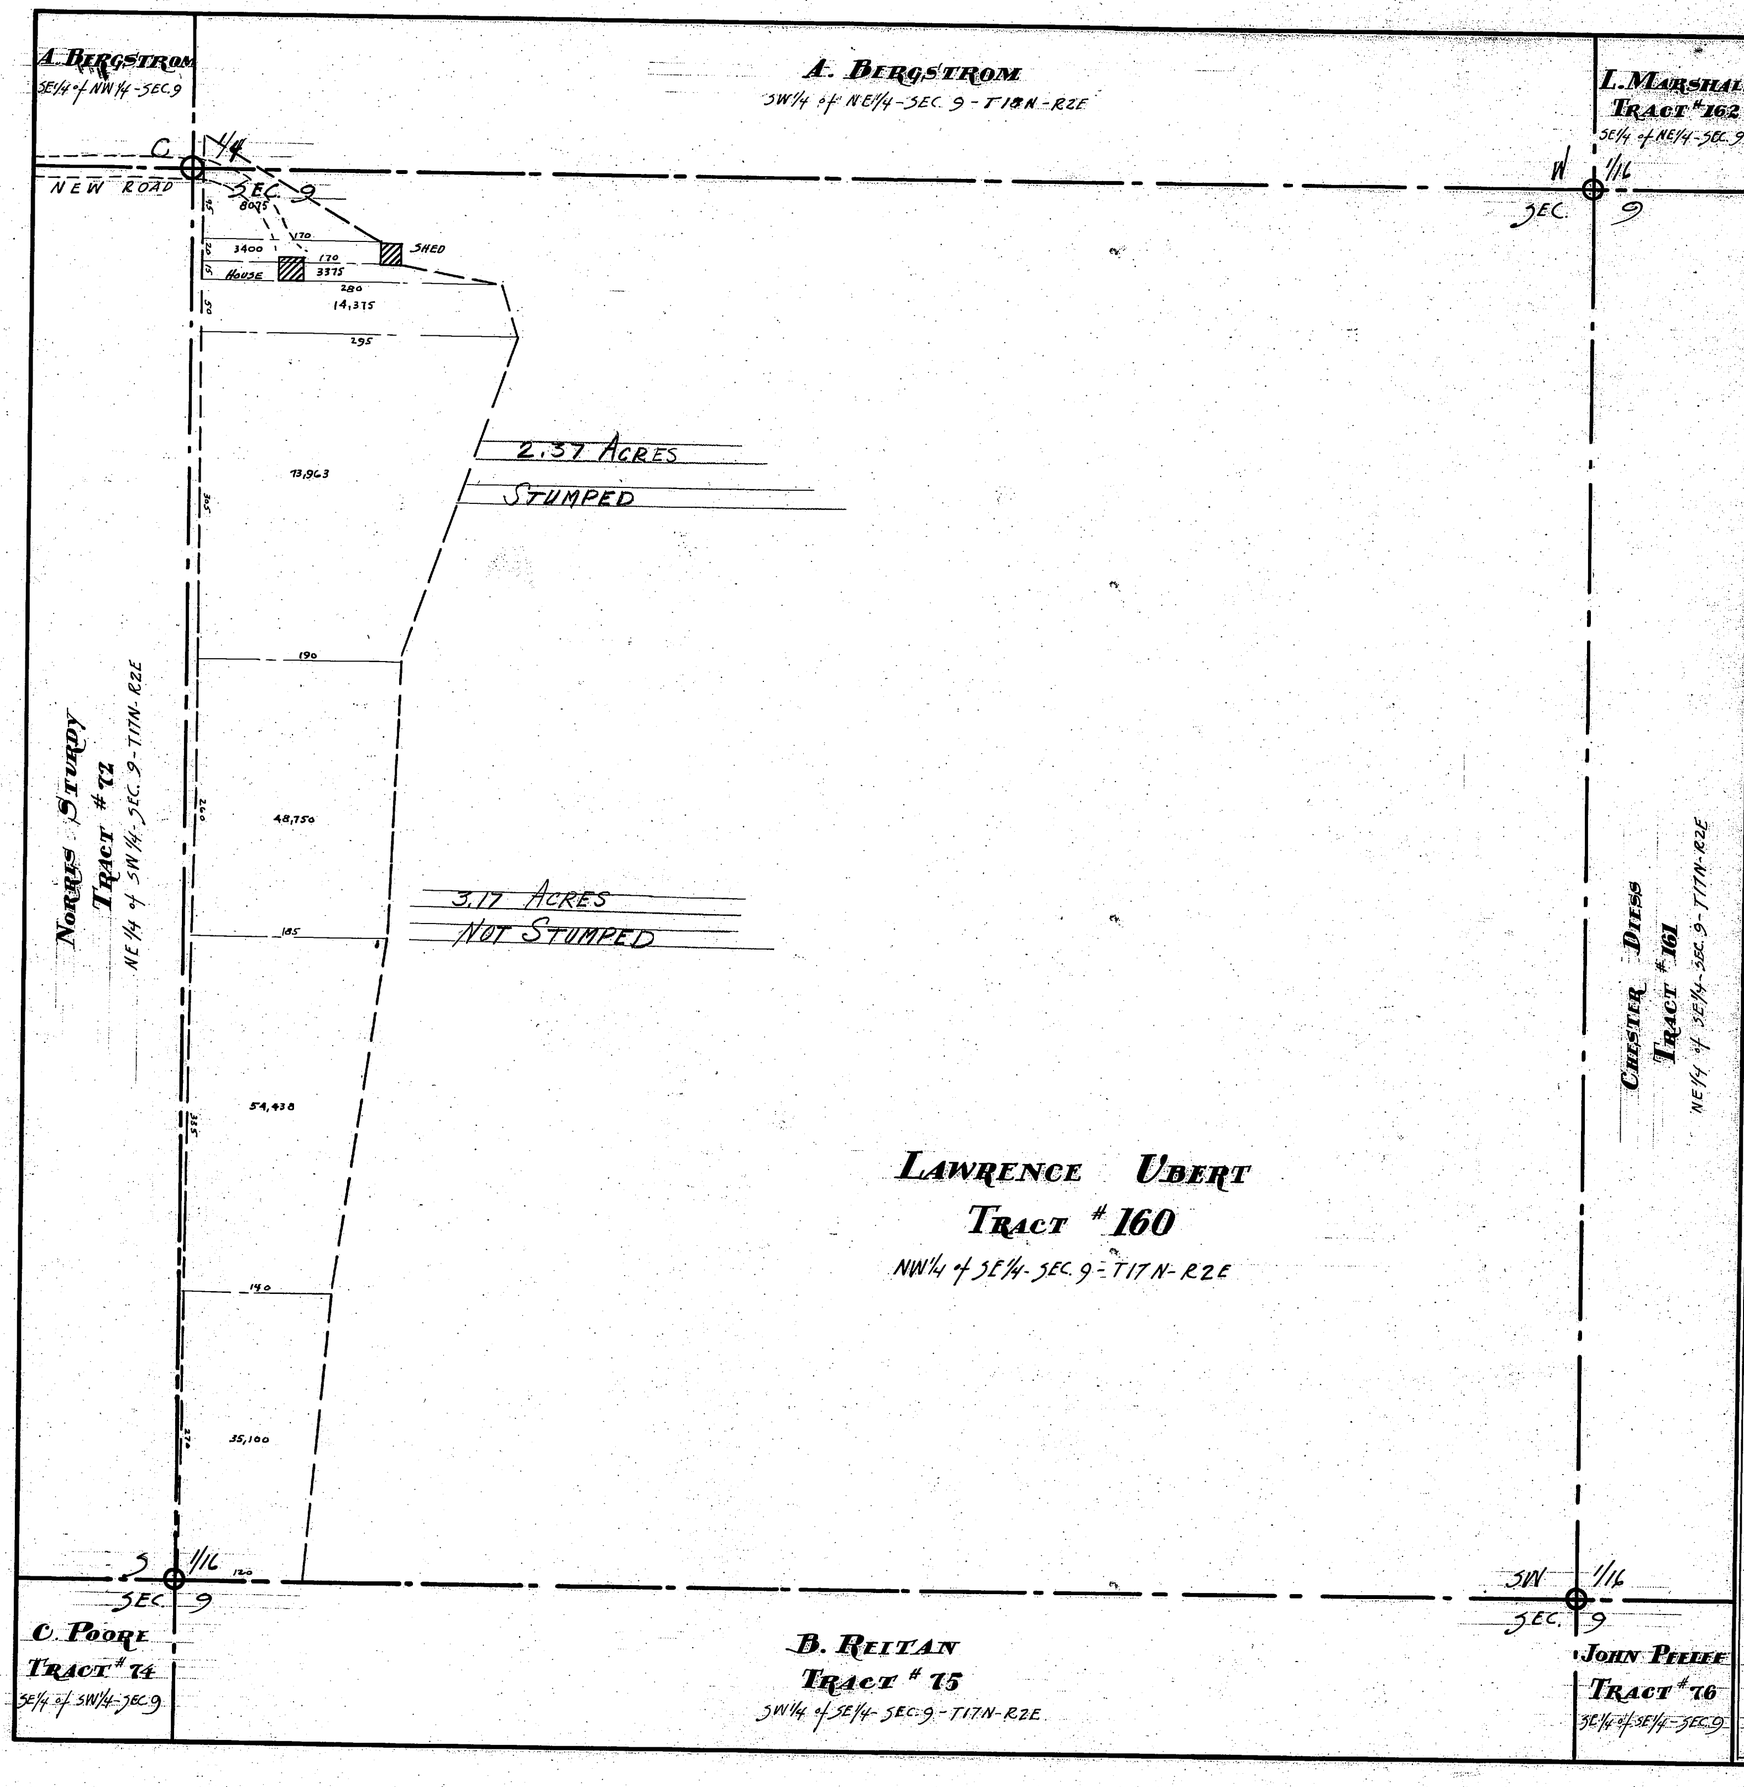


~ IMPROVEMENTS ON TRACT #160 ~

ORIGINAL SURVEY - SEPTEMBER 30, 1936
Scale 1" = 100'

| SURVEYED | ACRES UNDER-BRUSHED | ACRES FELL SLASHED | ACRES TREES REMOVED | ACRES STUMPED | ACRES CLEANED UP | ACRES PLOWED | ACRES CLEANED AFTER PLOWING | ACRES CROPPED | ACRES GARDEN | LINEAR FEET FENCE | | | TOTALS | | REMARKS |
|---|---|---|---|---|---|---|---|---|---|---|---|---|---|---|---|
| | | | | | | | | | | B.A.R.B. | WOVEN | POLE | LAND | FENCE | |
| Sept 30-36 | | | 3.17 | 2.37 | | | | | | | | | 5.54 | | |