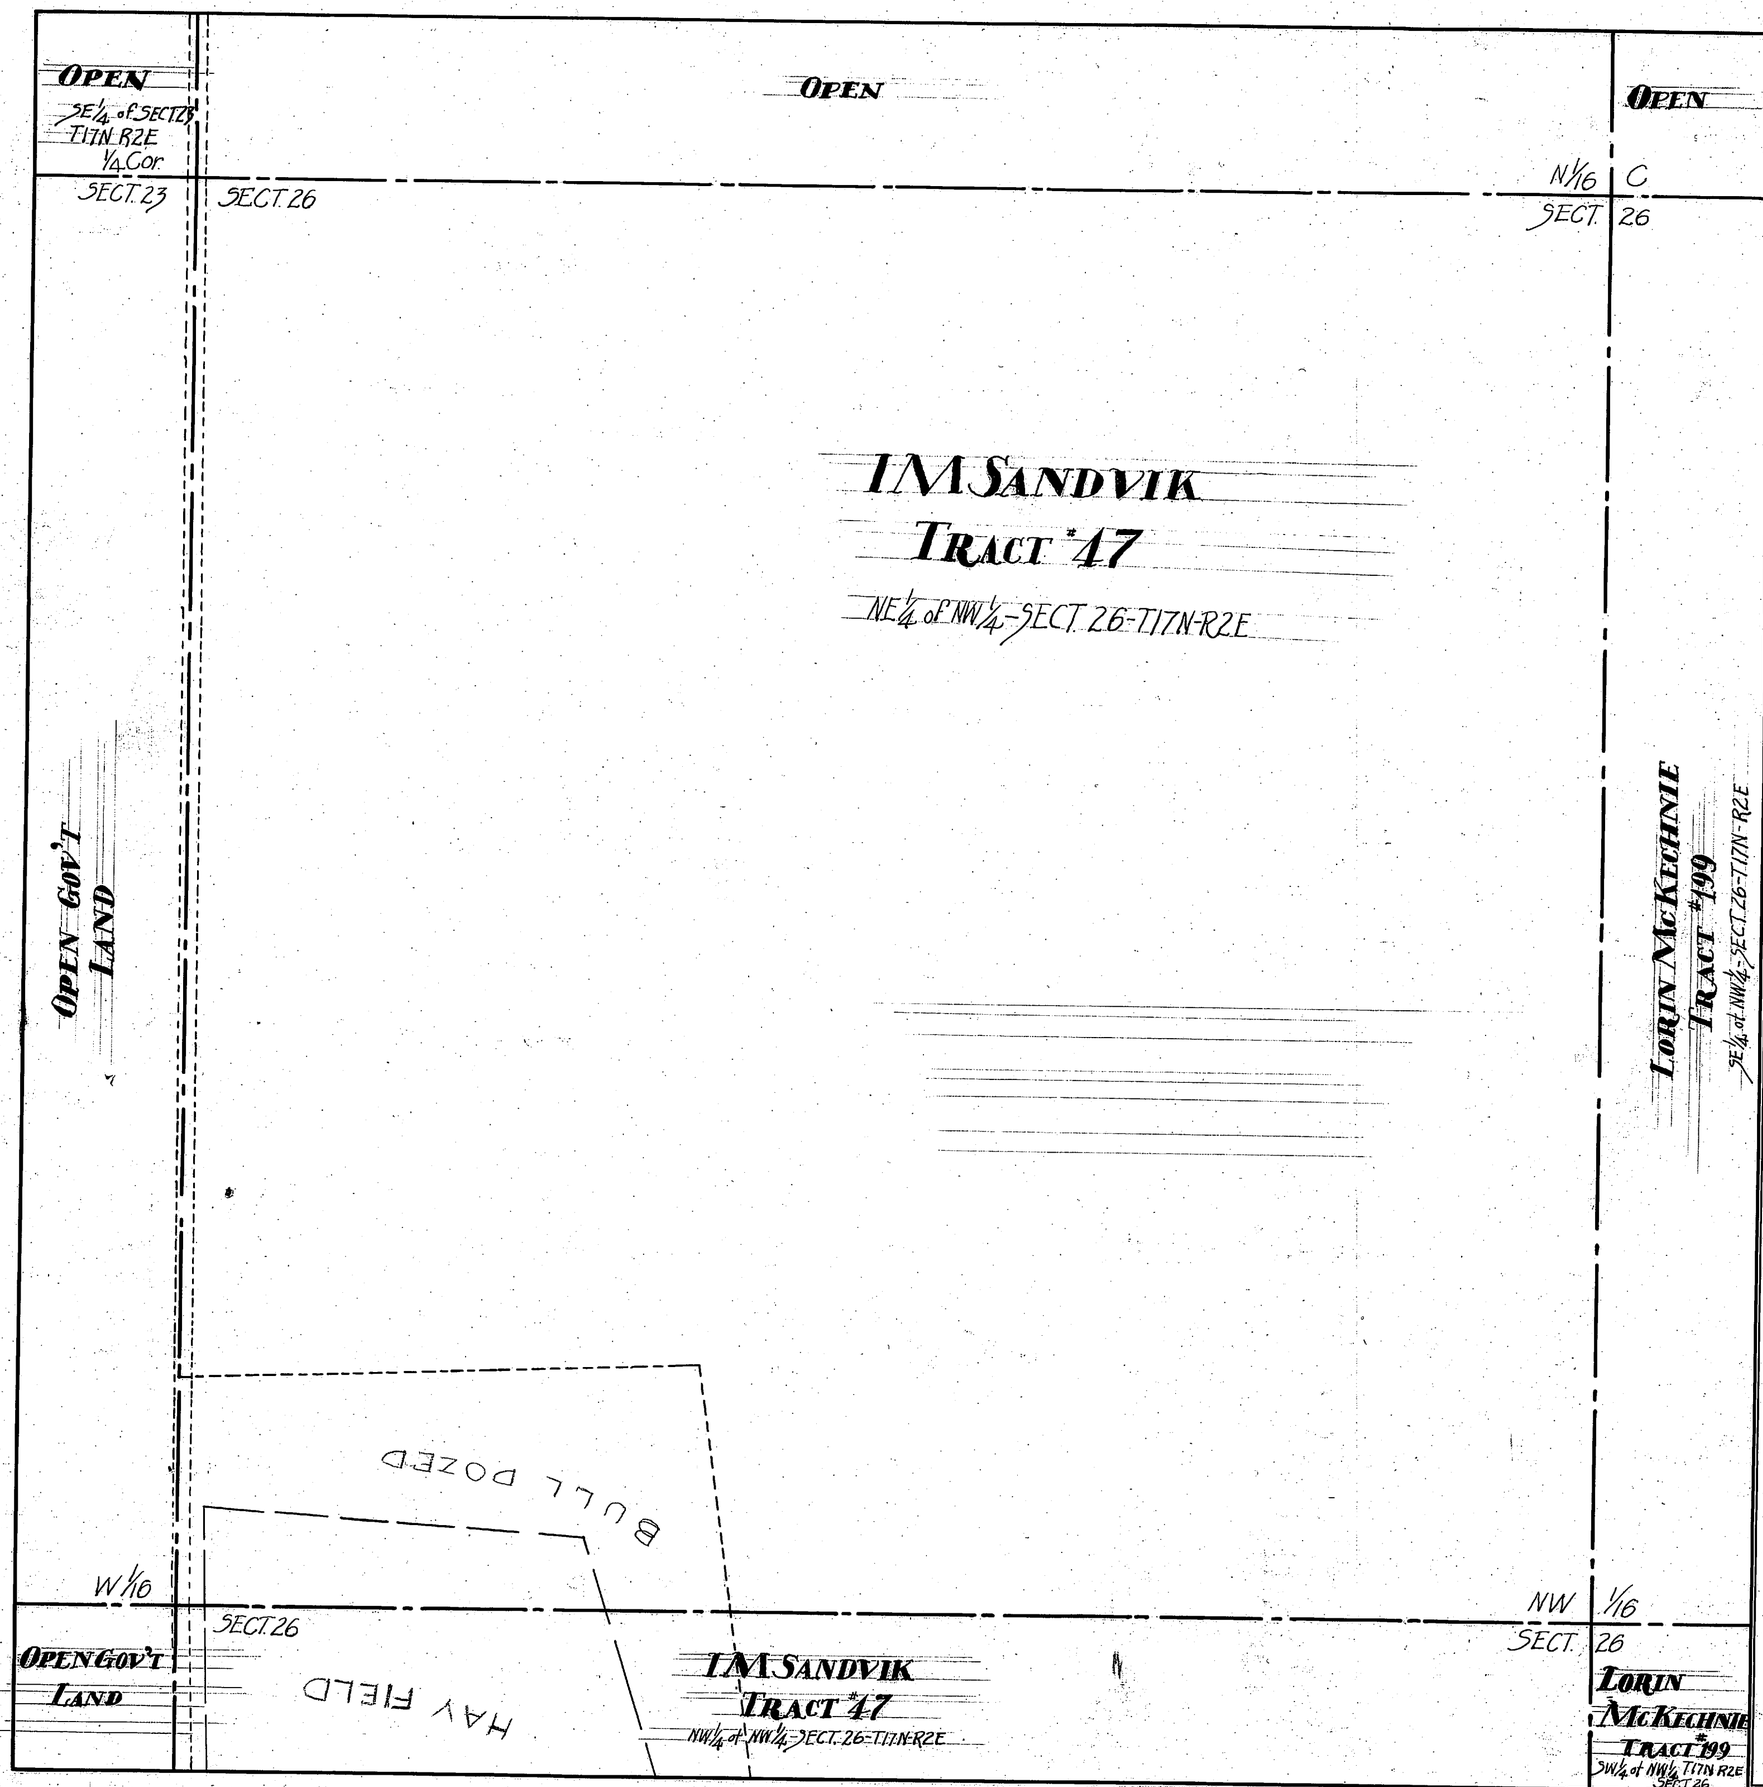


ORIGINAL SURVEY - NOVEMBER 14, 1936

## IMPROVEMENTS ON TRACT #47

SCALE 1" = 100'

| SURVEYED | ACRES UNDER-BRUSHED | ACRES FELL SLASHED | ACRES TREES REMOVED | ACRES STUMPED | ACRES CLEANED UP | ACRES PLOWED | ACRES CLEANED AFTER PLOWING | ACRES CROPPED | ACRES GARDEN | LINEAR FEET FENCE | | | TOTALS | | REMARKS |
|---|---|---|---|---|---|---|---|---|---|---|---|---|---|---|---|
| | | | | | | | | | | BARB | WOVEN | POLE | LAND | FENCE | |
| NOV 14 1936 | | | | | | | | | | | | | | | |